This Drawing Is For The Use Of The Client And Project Indicated
No Representations Of Any Kind Are Made To Other Parties

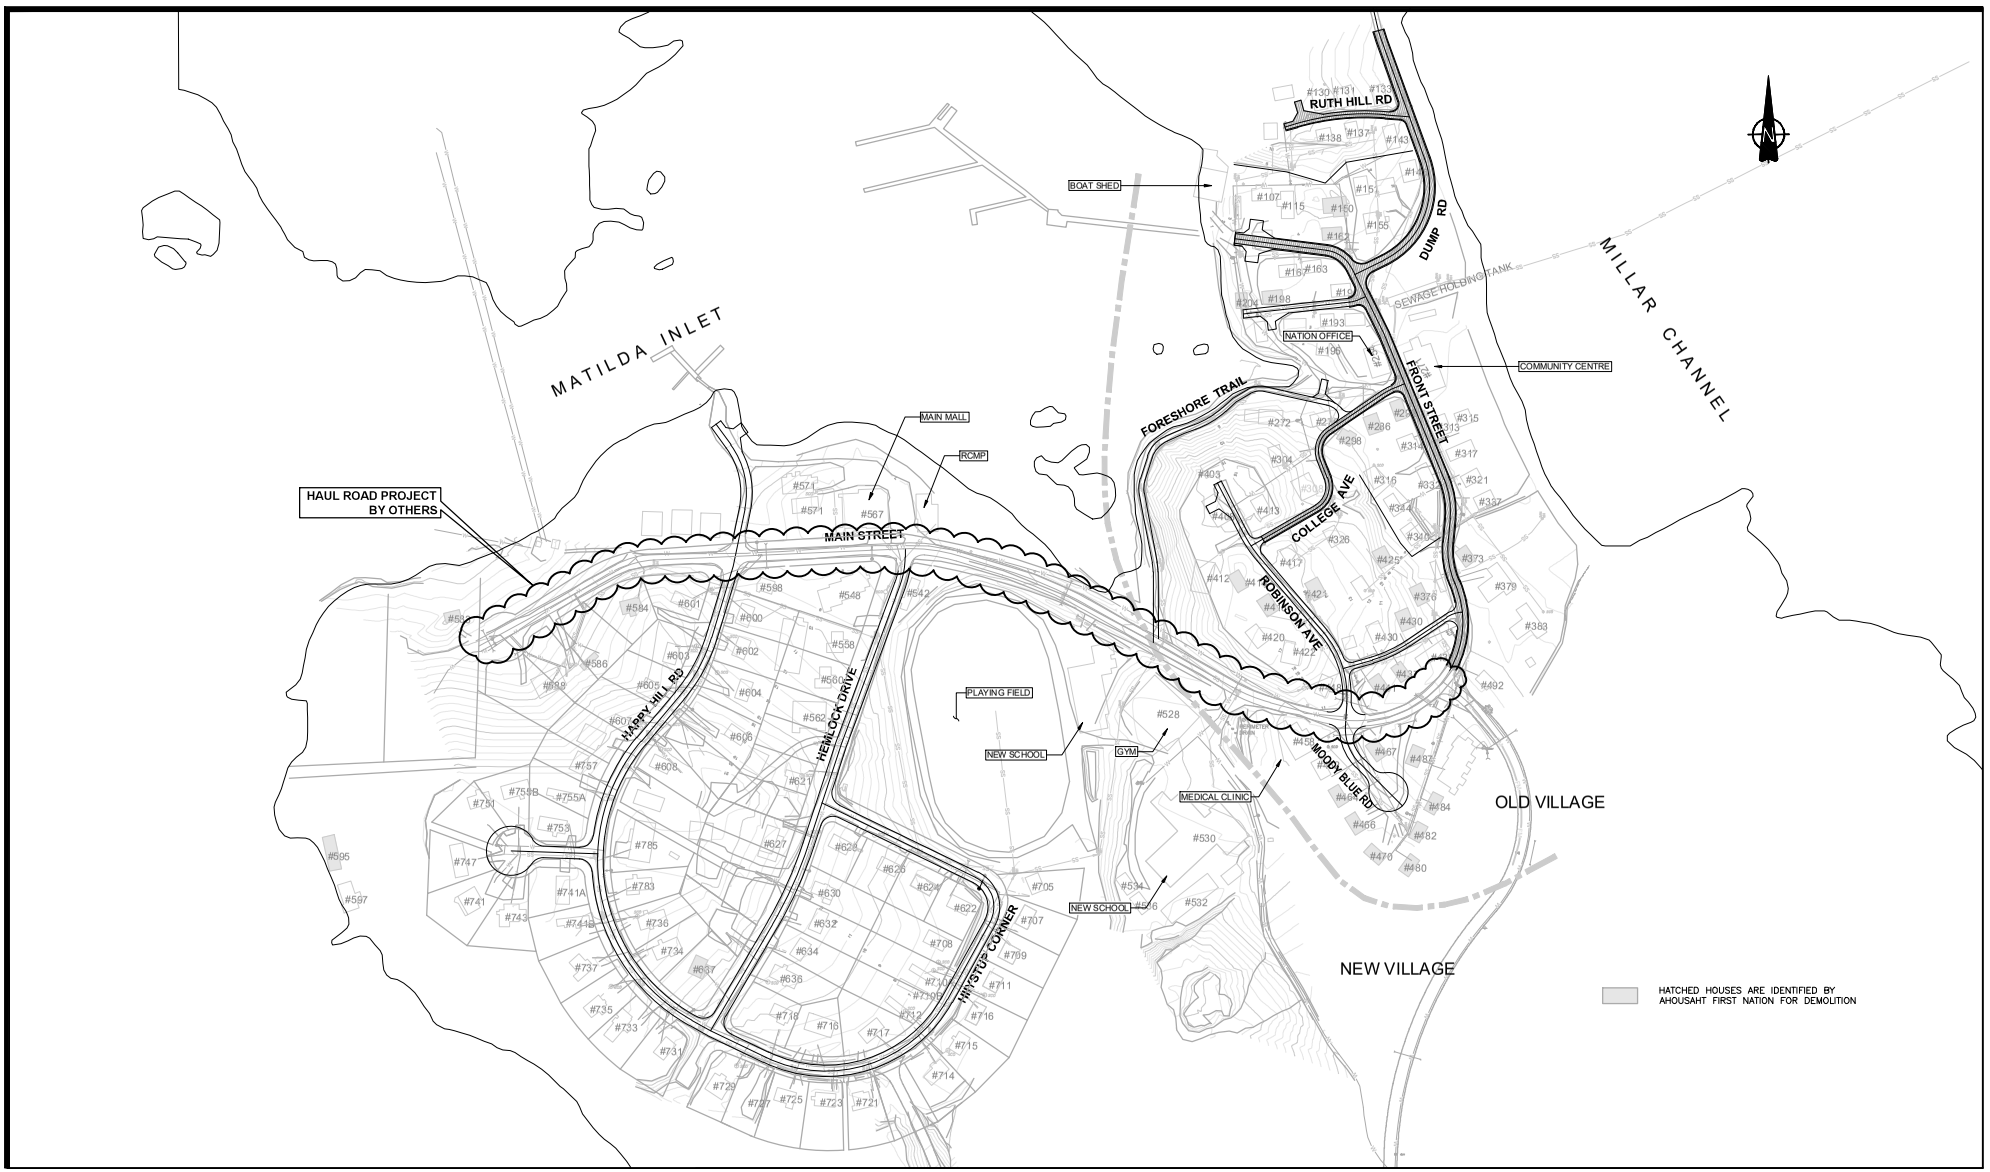

NO.	DATE	ENG.	BY	SUBJECT
2	2015/02/24	C.C.	K.K.	100% DETAILED DESIGN
1	2014/11/14	C.C.	K.K.	ISSUED FOR CLIENT REVIEW
0	2013/08/30	J.V.C.	L.Y.	ISSUED FOR TENDER

REVISIONS

PRELIMINARY
NOT FOR CONSTRUCTION

Associated Engineering

PROJECT No.	20072967		
SCALE	1:1500		
DRAWN	L.Y.		2009/09/09
DESIGNED	K.K./J.C.V.		2009/09/09
CHECKED	L.M.		
APPROVED	F.L.		
DATE		INITIAL	

AHOUSAHT FIRST NATION
MAAQTUSIIS

ROAD & DRAINAGE
SYSTEM IMPROVEMENTS

SITE PLAN

DRAWING NUMBER	REV. NO.	SHEET
2967-01-1002	2	